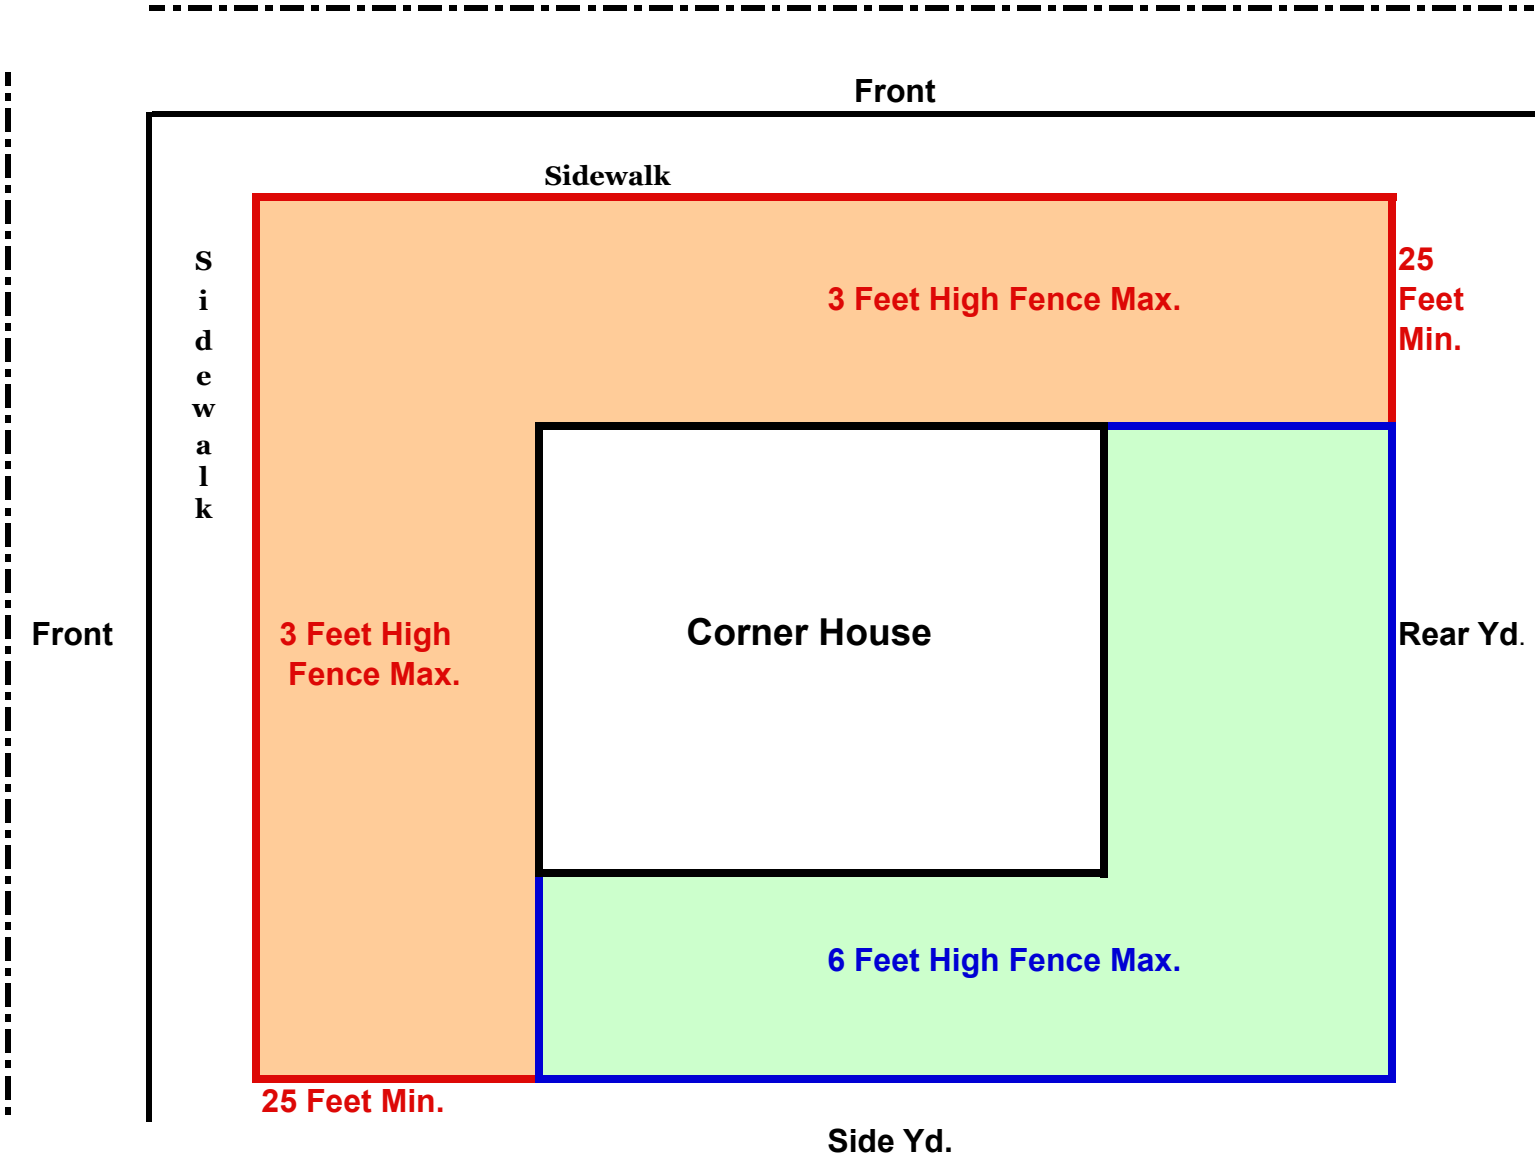
Front
Sidewalk
Sidewalk
3 Feet High Fence Max.
25 Feet Min.
Front
3 Feet High Fence Max.
Corner House
Rear Yd.
6 Feet High Fence Max.
25 Feet Min.
Side Yd.