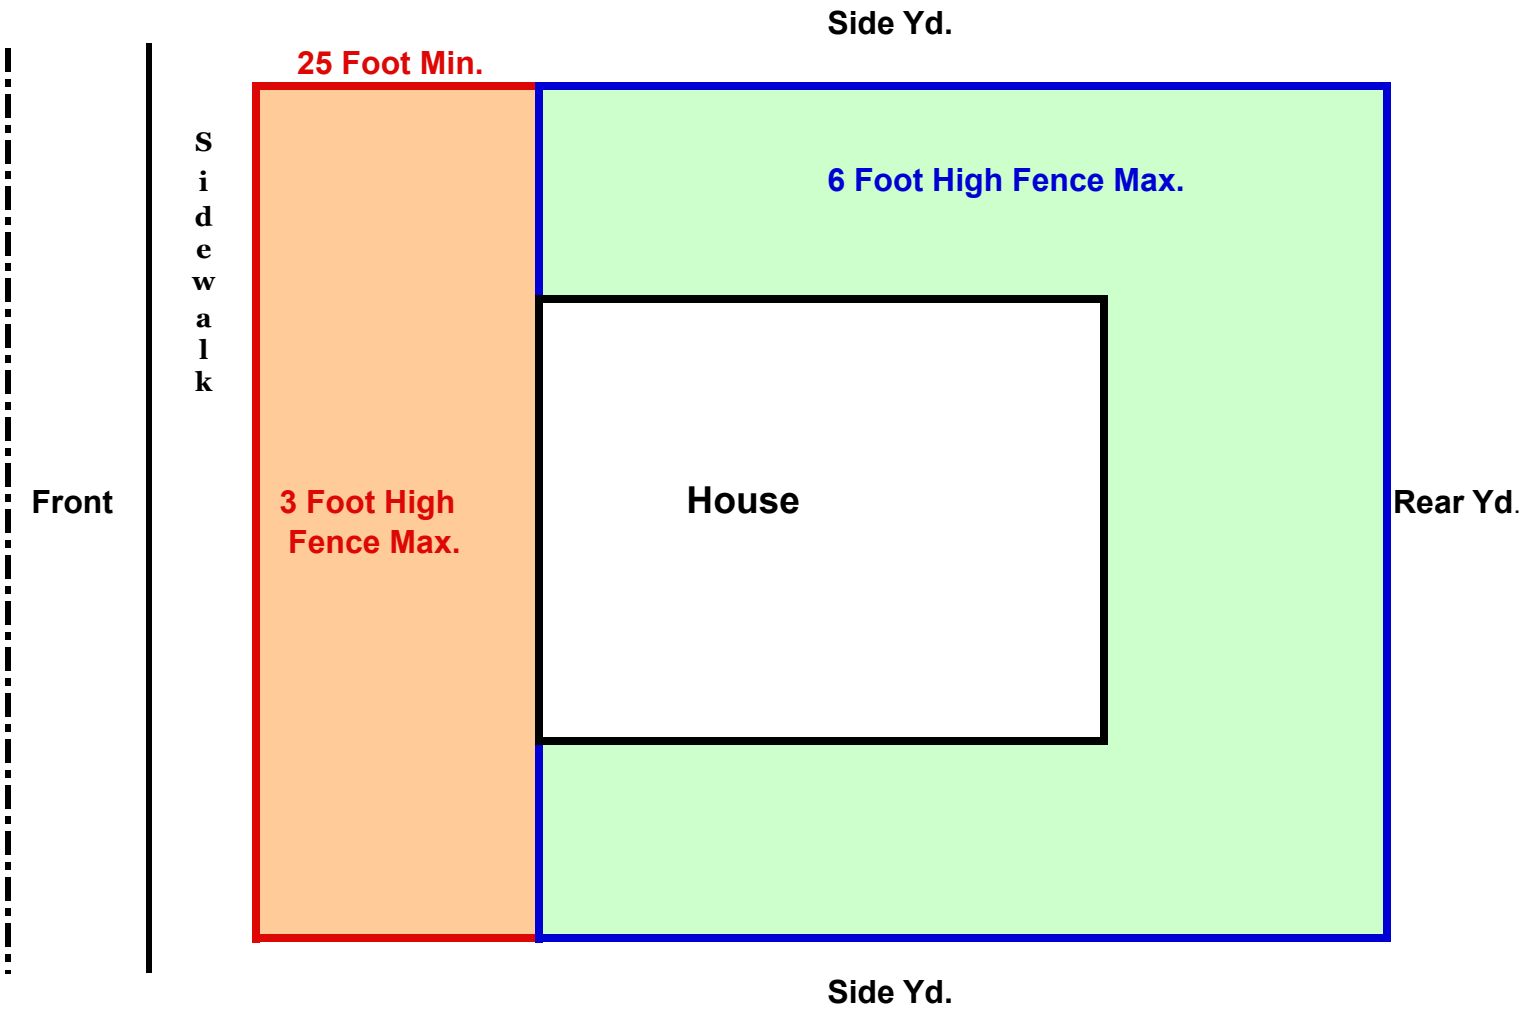
Side Yd.
25 Foot Min.
Sidewalk
6 Foot High Fence Max.
Front
3 Foot High
Fence Max.
House
Rear Yd.
Side Yd.